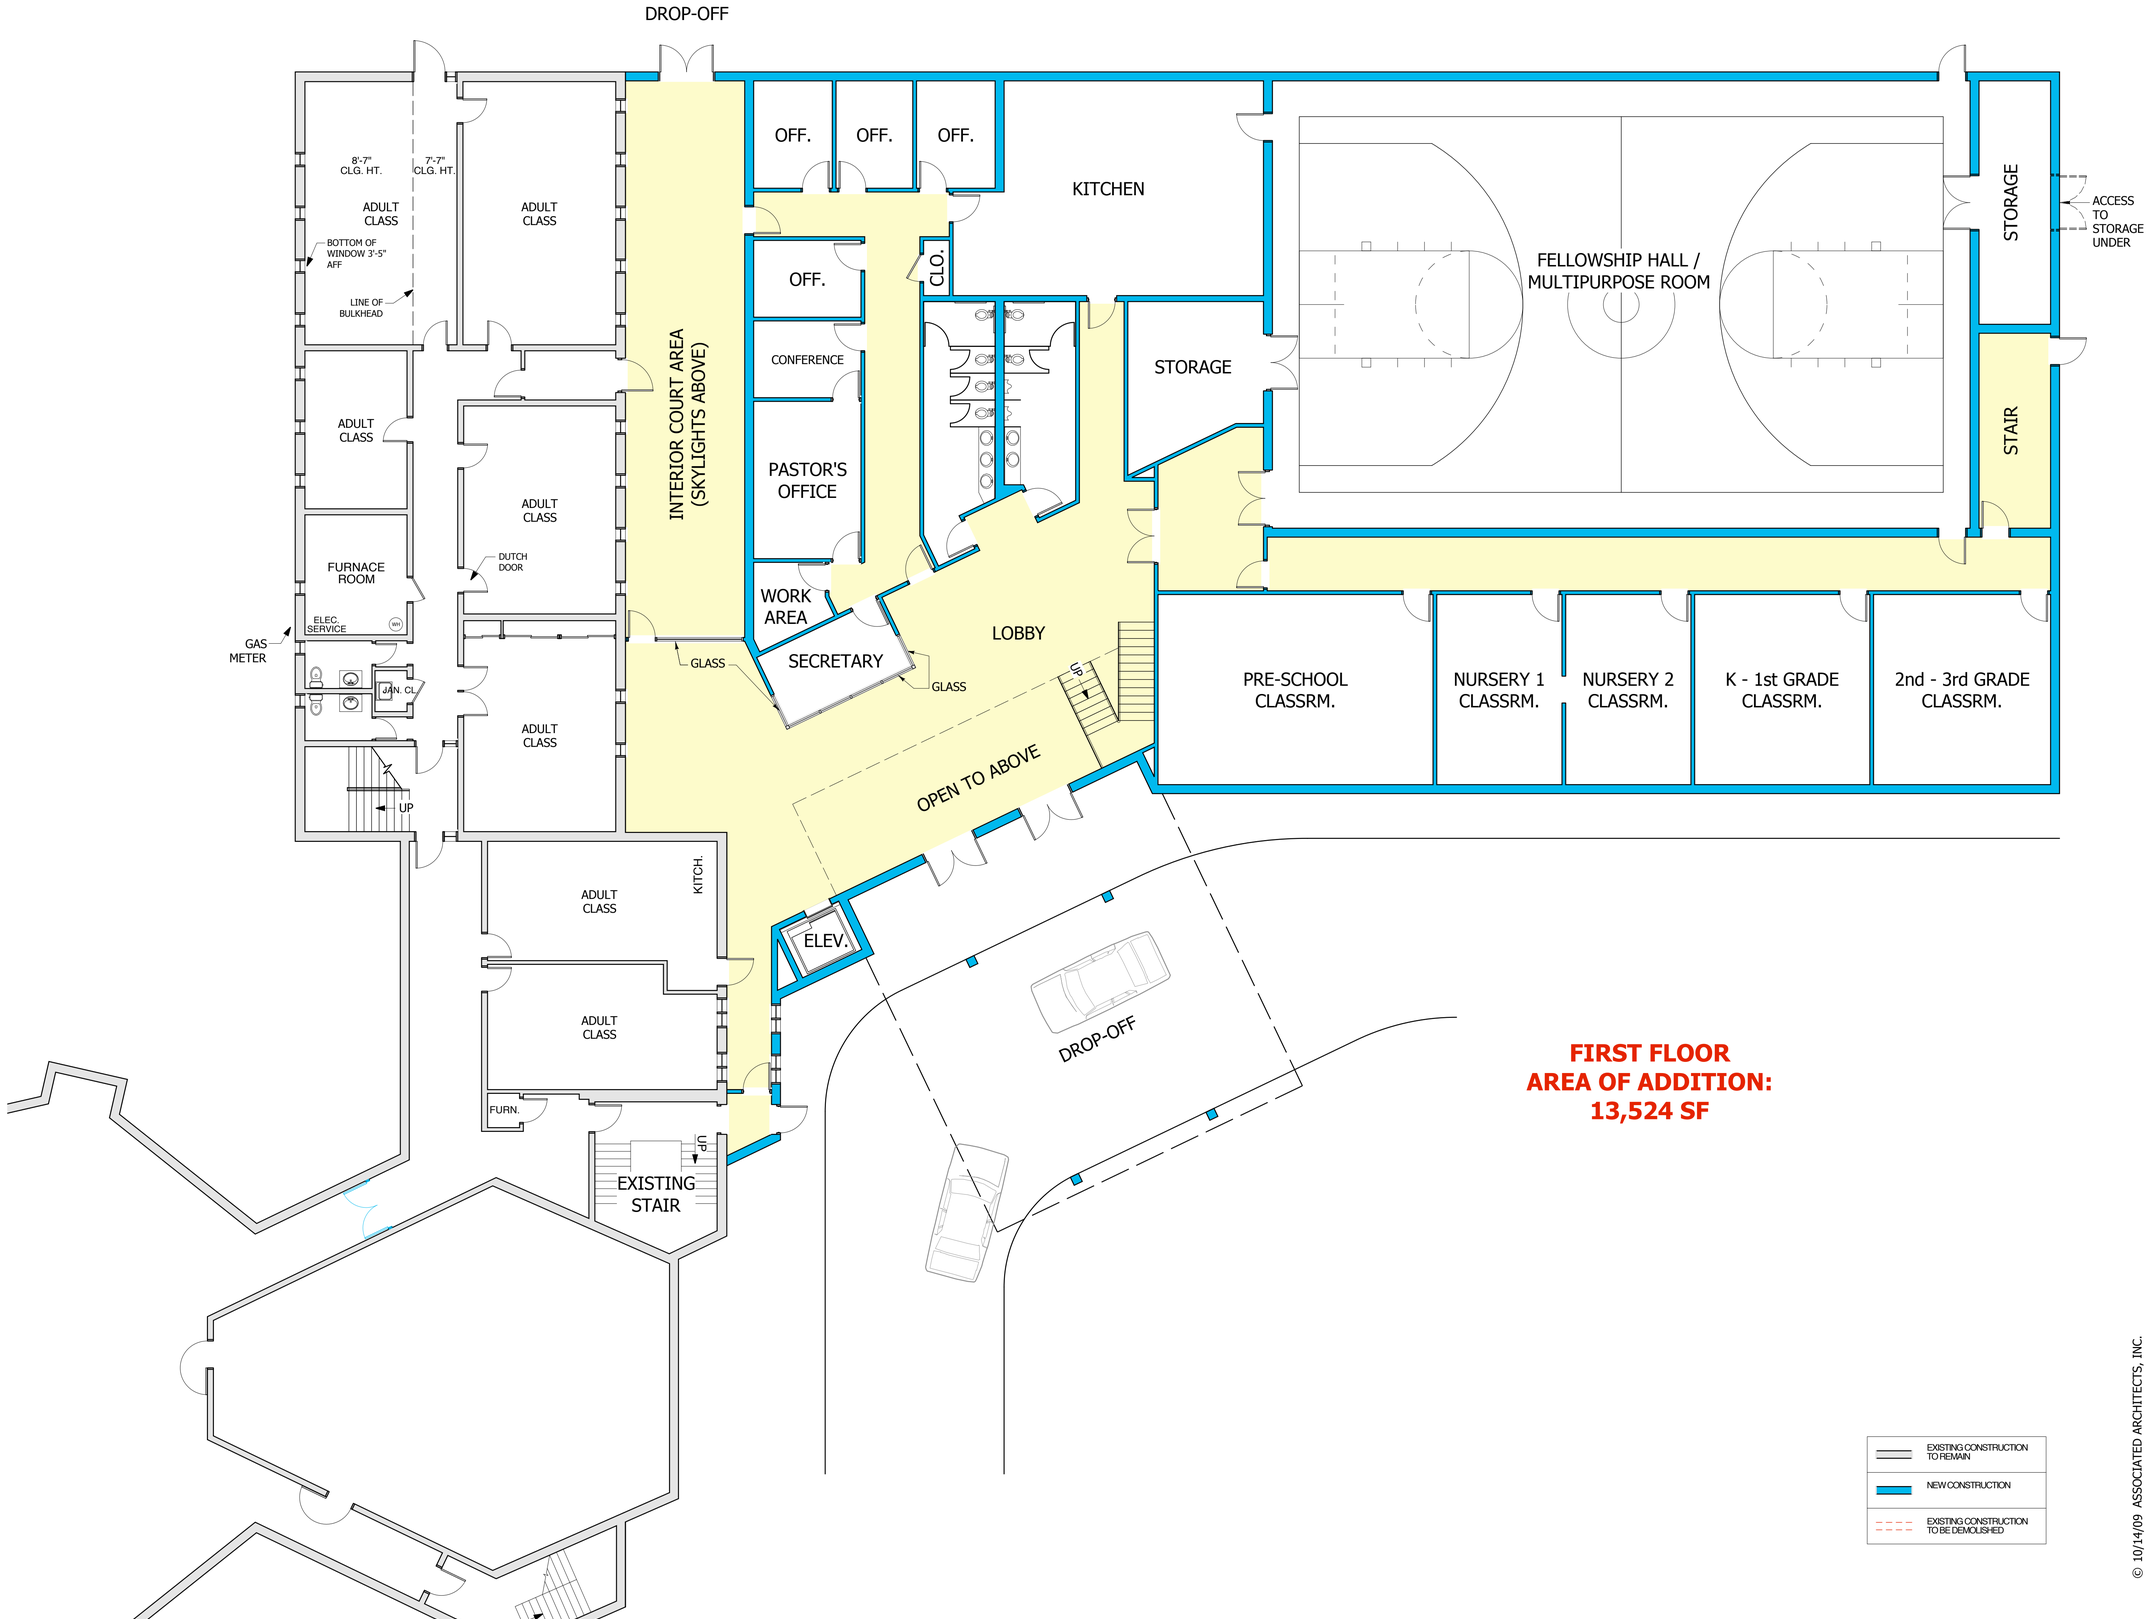

FIRST FLOOR
AREA OF ADDITION:
13,524 SF

ASSOCIATED ARCHITECTS INCORPORATED

PAUL W. TENNANT AIA
MARK N. SPENCER AIA NCARB

318 Lee Street W
Suite 200
Charleston, WV 25302

phone.304.345.1811
fax.304.345.1813

PROPOSED ADDITION TO

ST. JOHN UNITED METHODIST CHURCH

4013 TEAYS VALLEY ROAD SCOTT DEPOT, WV

IMPORTANT

CONTRACTORS, MATERIAL SUPPLIERS AND INSTALLERS TO VERIFY ALL DIMENSIONS AND CONDITIONS BEFORE EXECUTING ANY WORK

Issue Date	*Description*
	for Review
	for Construction

Revision	*Description*

SEAL:

TITLE:

LOWER FLOOR PLAN

SCALE:

0 8' 16'
(OR AS NOTED)

DRAWING:

A1.3

© 10/14/09 ASSOCIATED ARCHITECTS, INC.