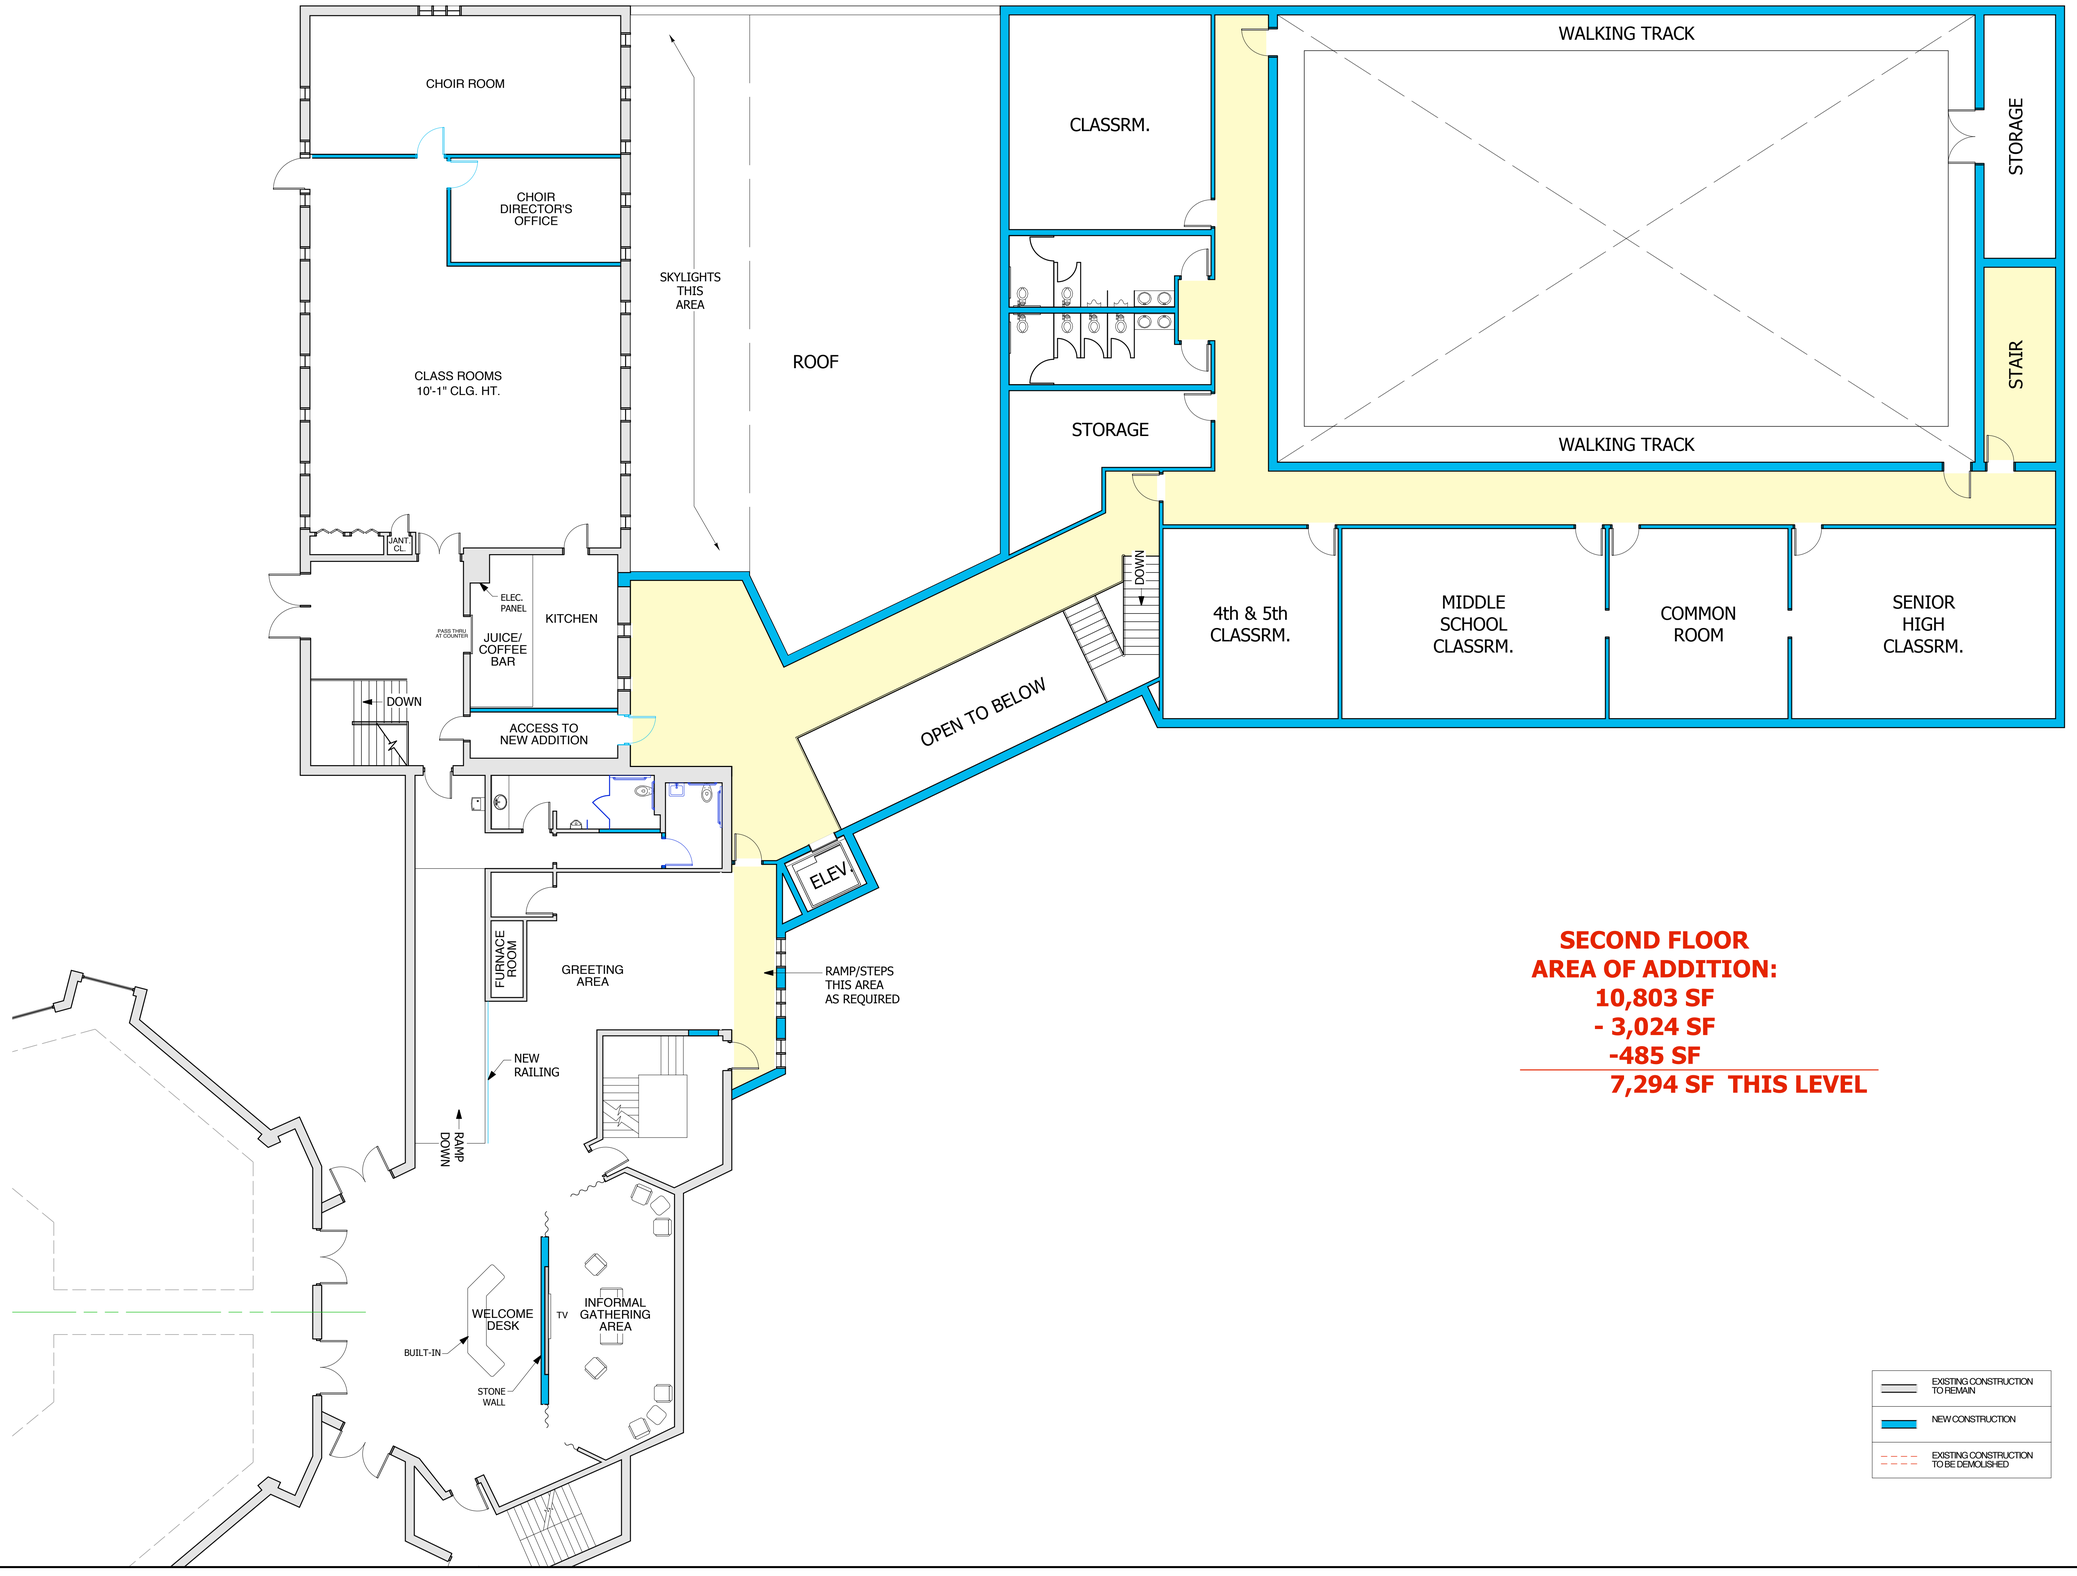

SECOND FLOOR
AREA OF ADDITION:
10,803 SF
- 3,024 SF
-485 SF
7,294 SF THIS LEVEL

ASSOCIATED ARCHITECTS INCORPORATED

PAUL W. TENNANT AIA
MARK N. SPENCER AIA NCARB

318 Lee Street W
Suite 200
Charleston, WV 25302

phone.304.345.1811
fax.304.345.1813

PROPOSED ADDITION TO

ST. JOHN UNITED METHODIST CHURCH

4013 TEAYS VALLEY ROAD SCOTT DEPOT, WV

IMPORTANT

CONTRACTORS, MATERIAL SUPPLIERS AND INSTALLERS TO VERIFY ALL DIMENSIONS AND CONDITIONS BEFORE EXECUTING ANY WORK

Issue Date	*Description*
	for Review
	for Construction

Revision	*Description*

SEAL:

TITLE:

UPPER FLOOR PLAN

SCALE:

0 8' 16'
(OR AS NOTED)

DRAWING:

A1.4

© 10/12/09 ASSOCIATED ARCHITECTS, INC.