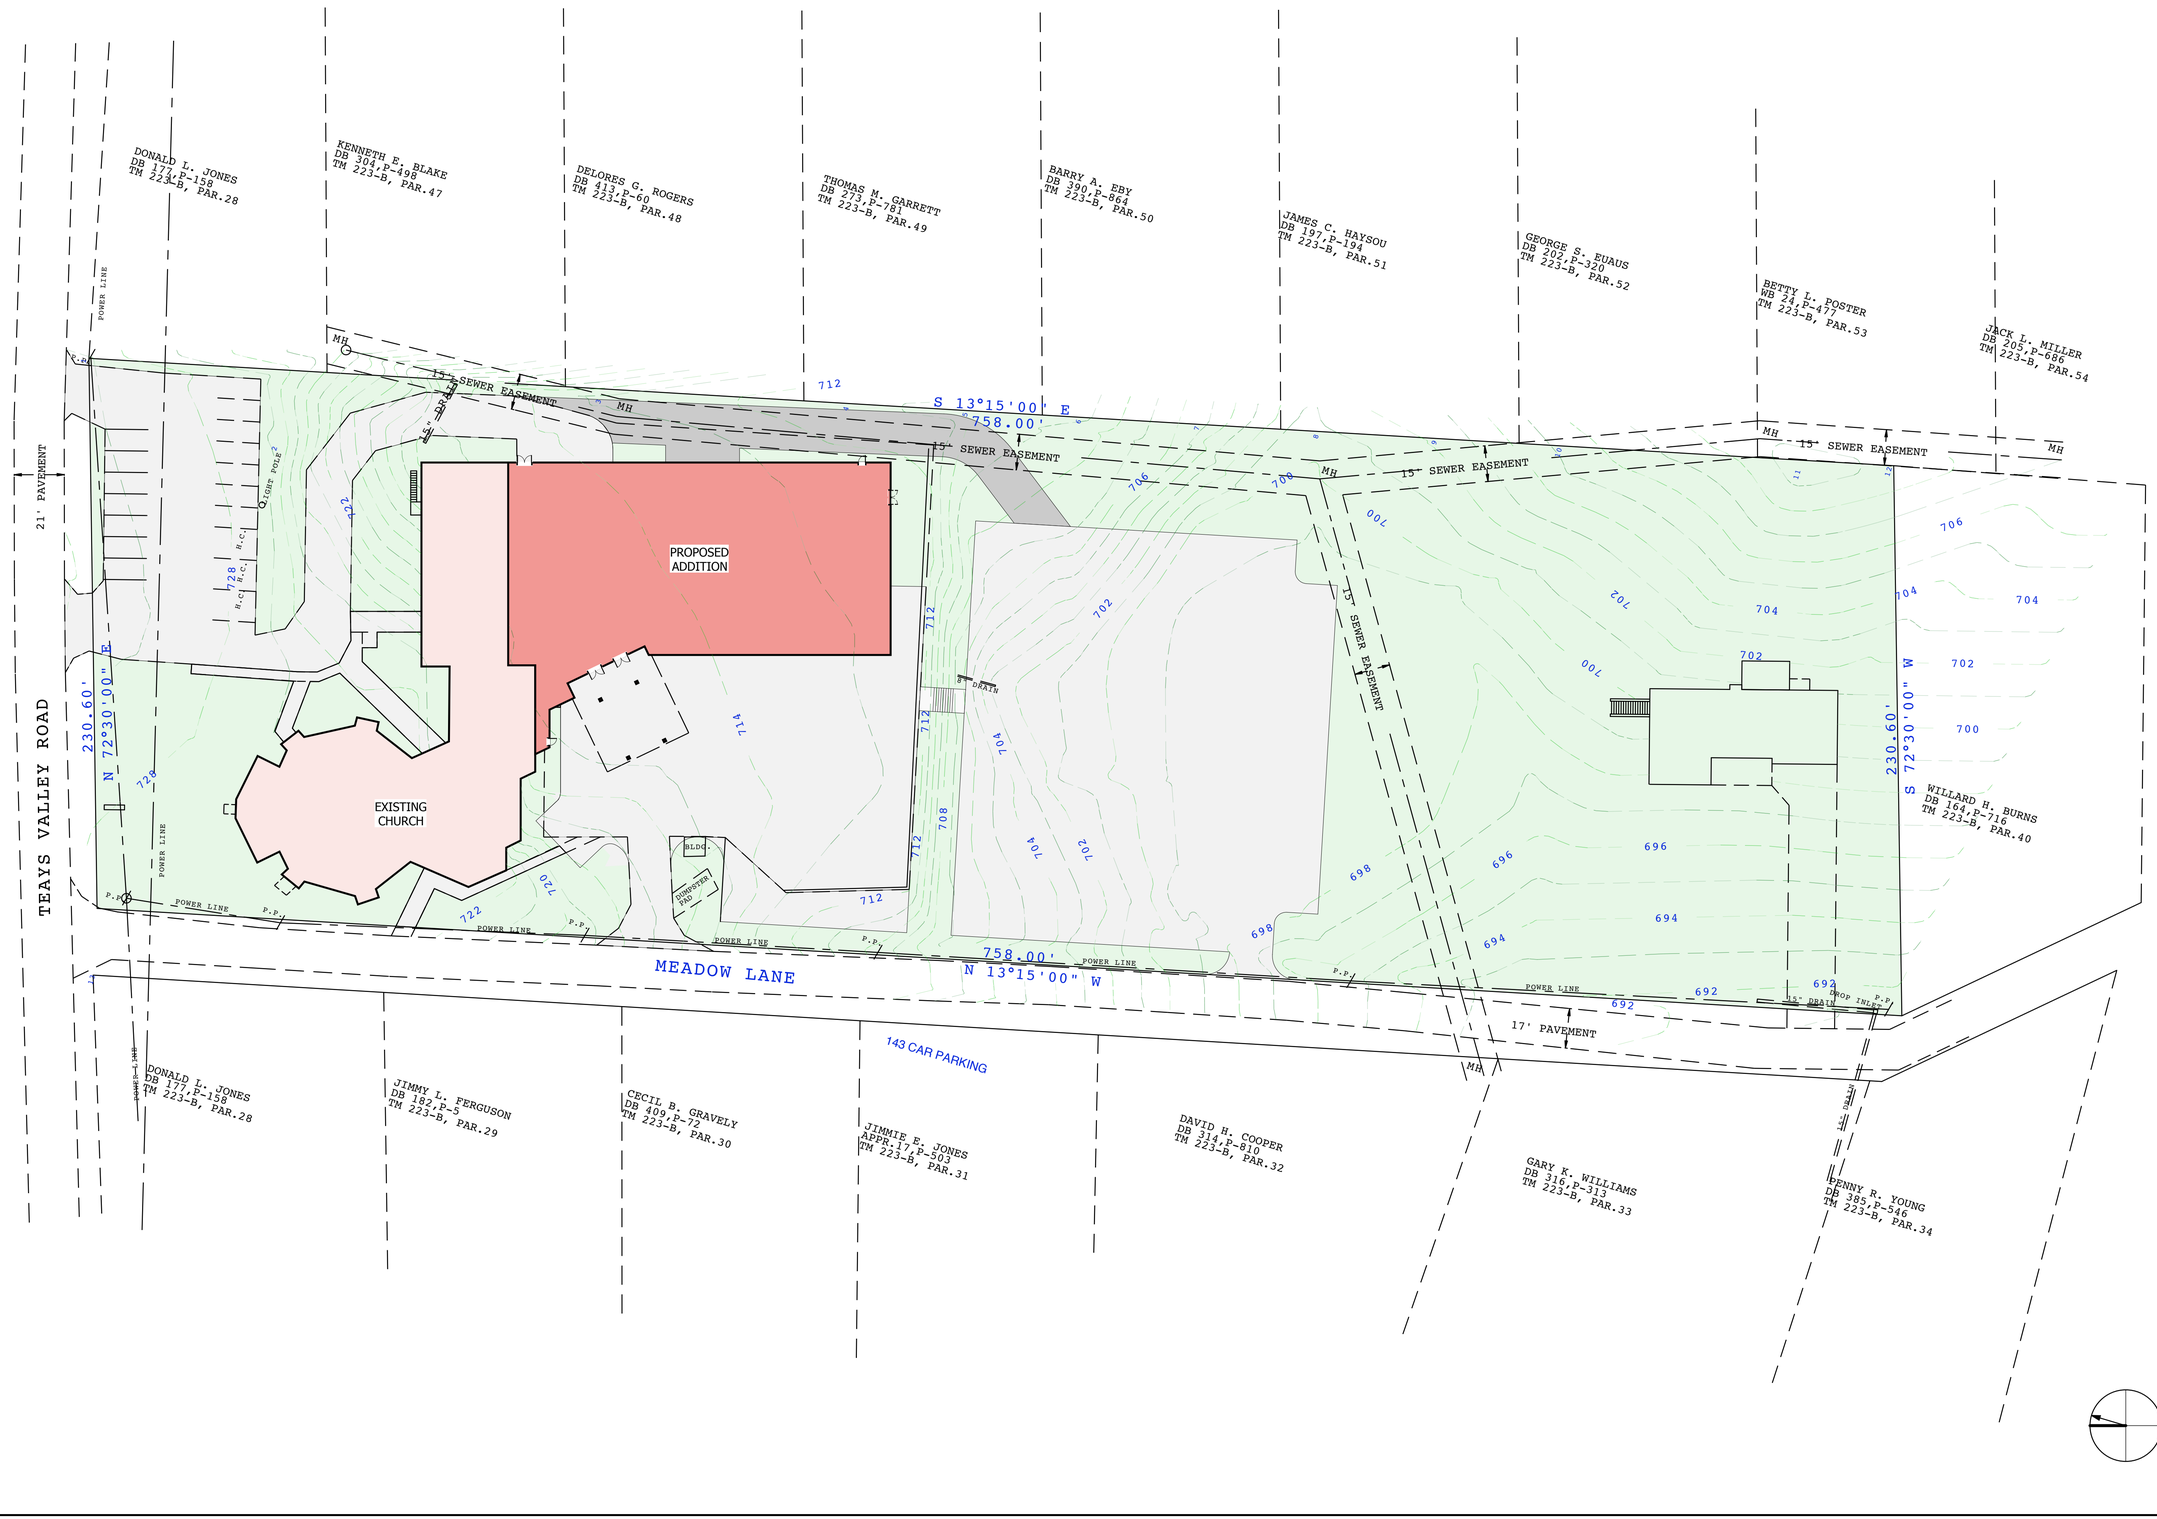

ASSOCIATED ARCHITECTS INCORPORATED

PAUL W. TENNANT AIA
MARK N. SPENCER AIA NCARB

318 Lee Street W
Suite 200
Charleston, WV 25302

phone.304.345.1811
fax.304.345.1813

PROPOSED ADDITION TO

ST. JOHN UNITED METHODIST CHURCH

4013 TEAYS VALLEY ROAD SCOTT DEPOT, WV

IMPORTANT

CONTRACTORS, MATERIAL SUPPLIERS AND INSTALLERS TO VERIFY ALL DIMENSIONS AND CONDITIONS BEFORE EXECUTING ANY WORK

Issue Date	Description
	for Review
	for Construction

Revision	Description

SEAL:

TITLE:

SITE PLAN

SCALE:

0 30 60

(OR AS NOTED)

DRAWING:

C1.1

© 9/28/09 ASSOCIATED ARCHITECTS, INC.